No.118160

Garden Oaks Company, By President — To — Dedication & Map

State of Texas:
County of Harris: We, E.L.Crain and Katy Randall, President and Secretary respectively, of Garden Oaks Co. owners of the property subdivided in the above and foregoing map of Garden Oaks, do hereby make subdivision of said property for and on behalf of said Garden Oaks Co. according to the lines, lots, streets, alleys, parks and easements thereon shown and designate said subdivision as Garden Oaks (First Section) being located in the S. W. Allen Survey in Harris County, Texas, and on behalf of said Garden Oaks Co. dedicate to the public use as such, all of the streets, alleys, parks and easements shown thereon forever.
In testimony whereof, the Garden Oaks Co. aforesaid has caused these presents to be signed by E.L.Crain its President, thereunto authorized attested by its Secretary Katy Randall and its common seal hereunto affixed this 22nd day of June, A.D. 1937.

Garden Oaks Co. By E.L.Crain, President
Attest: Katy Randall, Secretary. (Seal)

State of Texas:
County of Harris: Before me, the undersigned authority, on this day personally appeared E.L.Crain, President and Katy Randall, Secretary of the Garden Oaks Co. known to me to be the persons whose names are subscribed to the foregoing instrument, and acknowledged to me that they executed the same for purposes and considerations therein expressed and in the capacity therein and herein set out, and as the act and deed of said Company.
Given under my hand and seal of office at Houston, Texas, this 22nd day of June, A.D. 1937.

Tylyne Gentry, Notary Public in and for Harris County, Texas. (Seal)

State of Texas:
County of Harris: This is to certify that I, T.C.Edminster, a Civil Engineer have surveyed and platted the the above subdivision, and all corners are properly marked with iron stakes and this plat is a true and correct copy of that survey and plat made by me.

T.C.Edminster, Engineer

Approved: J. W. Nagle, Actg. Dir. Public Works.

This is to certify that the City Planning Commission of Houston, Texas, has approved this plat and subdivision of Garden Oaks as shown hereon.
In testimony whereof, witness the official signatures of the Chairman and Secretary of the City Planning Commission this 14th day of July, A.D. 1937.

City Planning Commission, By Hugh Potter, Chairman

Attest: P.J. Keating, Secretary. (Seal)

Filed for record July 19, 1937, at 8:45 o'clock A.M.
Recorded July 22, 1937, at 4:00 o'clock P.M.

Tony M. Dudley Clerk County Court, Harris County, Texas.

By Catharine Tuyne Deputy

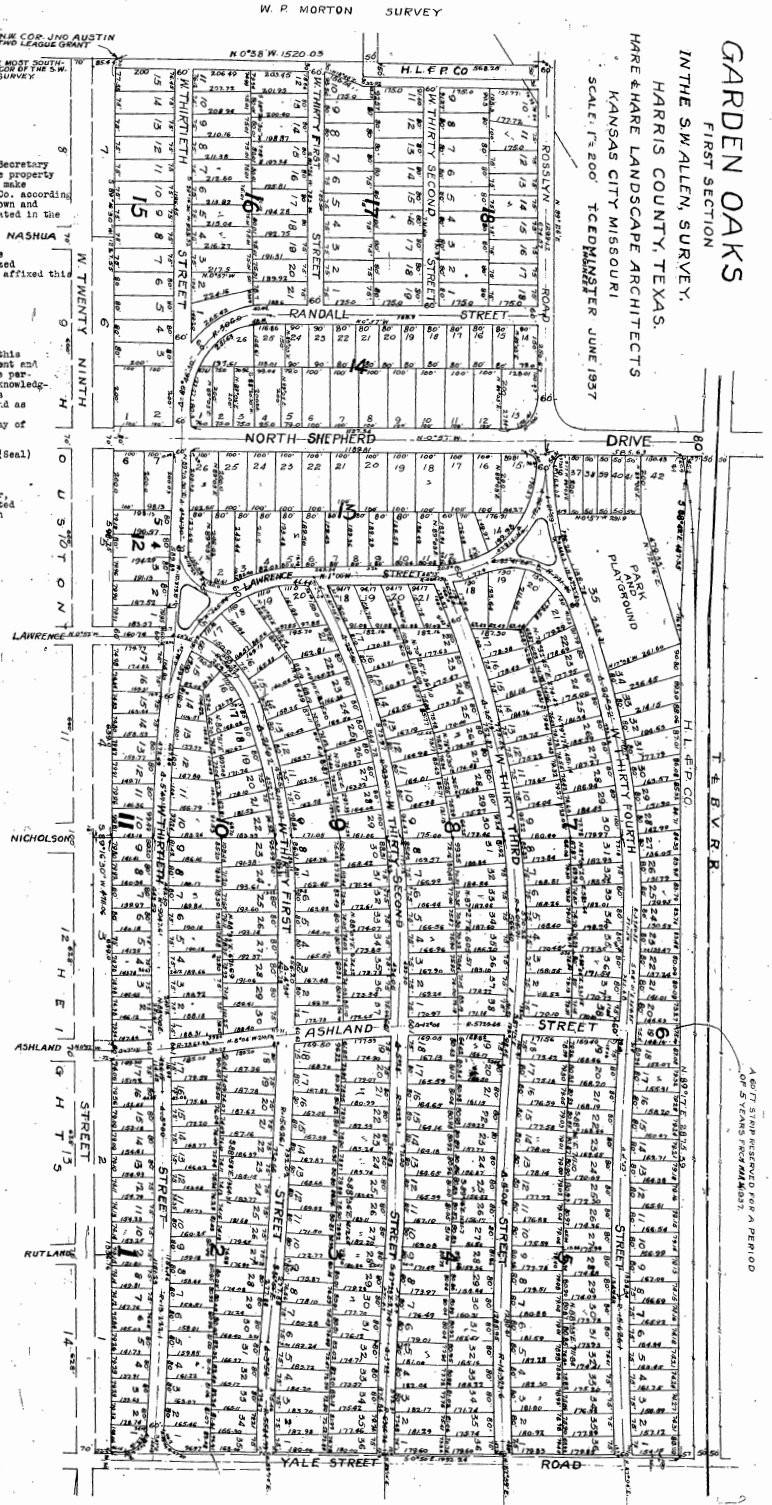

5